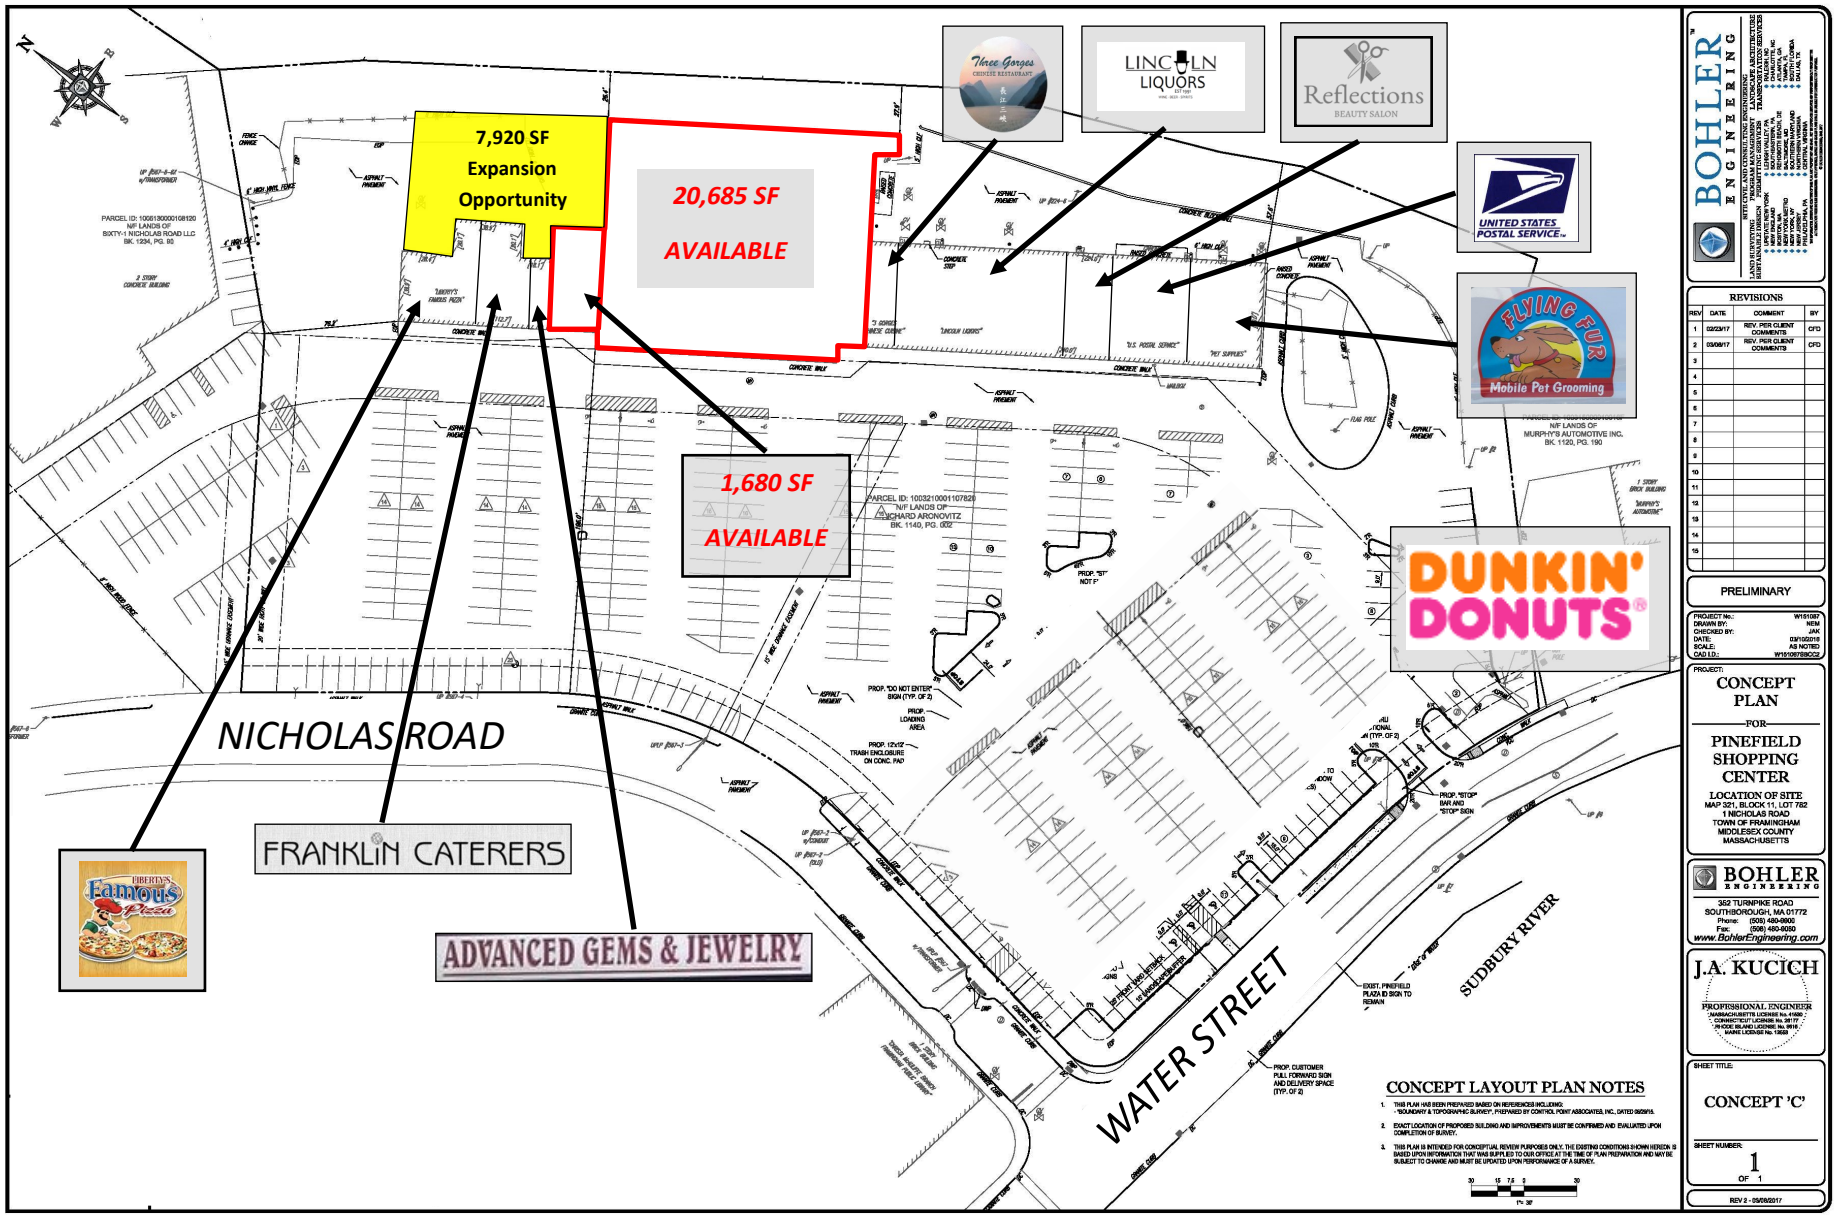

BOHLER ENGINEERING

REVISIONS

REV	DATE	COMMENT	BY
1	02/23/17	REV. PER CLIENT COMMENTS	CFD
2	05/09/17	REV. PER CLIENT COMMENTS	CFD

PRELIMINARY

PROJECT No.: W161087
DRAWN BY: NEM
CHECKED BY: JAK
DATE: 03/10/2016
SCALE: AS NOTED
CAD I.D.: W161087SHCO2

PROJECT:
CONCEPT PLAN
FOR
PINEFIELD SHOPPING CENTER
LOCATION OF SITE
MAP 321, BLOCK 11, LOT 782
1 NICHOLAS ROAD
TOWN OF FRAMINGHAM
MIDDLESEX COUNTY
MASSACHUSETTS

BOHLER ENGINEERING
352 TURNPIKE ROAD
SOUTHBOROUGH, MA 01772
Phone: (508) 480-9900
Fax: (508) 480-9030
www.BohlerEngineering.com

J.A. KUCICH
PROFESSIONAL ENGINEER

SHEET TITLE:
CONCEPT 'C'

SHEET NUMBER:
1
OF 1

REV 2 - 05/09/2017