PLAN OF LAND
IN
BELLINGHAM
&
FRANKLIN
MASSACHUSETTS

JOB NO. F4183

Guerriere & Halnon, Inc.
Engineering & Land Surveying
Ph. (508) 528-3221 55 WEST CENTRAL STREET
Fx. (508) 528-7921 FRANKLIN, MA 02038
www.guerriereandhalnon.com

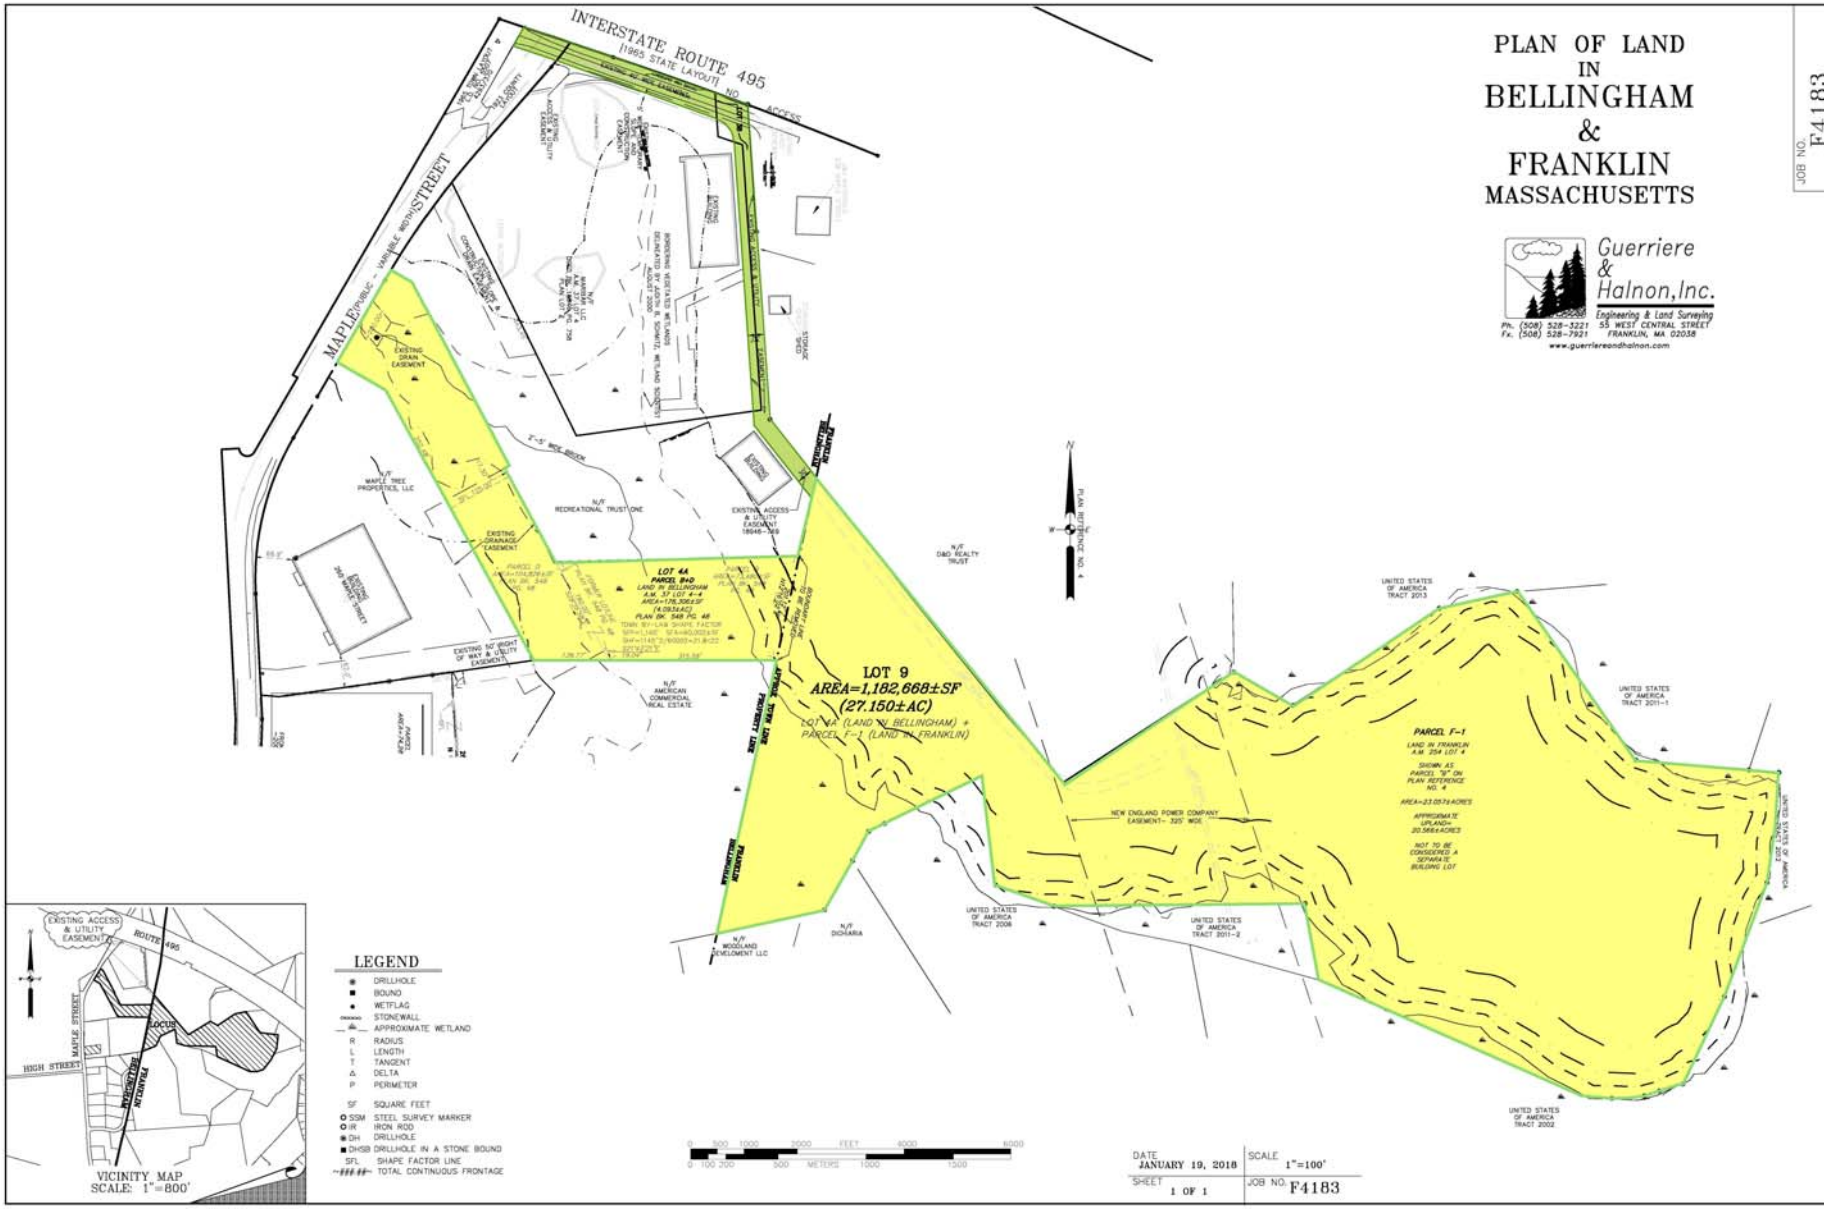

VICINITY MAP
SCALE: 1"=800'

LEGEND

- DRILLHOLE
- BOUND
- WETFLAG
- STONEWALL
- APPROXIMATE WETLAND
- R RADIUS
- L LENGTH
- T TANGENT
- Δ DELTA
- P PERIMETER
- SF SQUARE FEET
- SSM STEEL SURVEY MARKER
- IR IRON ROD
- DH DRILLHOLE
- DHSB DRILLHOLE IN A STONE BOUND
- SFL SHAPE FACTOR LINE
- TOTAL CONTINUOUS FRONTAGE

0 300 1000 2000 FEET 4000 6000
0 100 200 500 METERS 1000 1500

DATE JANUARY 19, 2018	SCALE 1"=100'
SHEET 1 OF 1	JOB NO. F4183